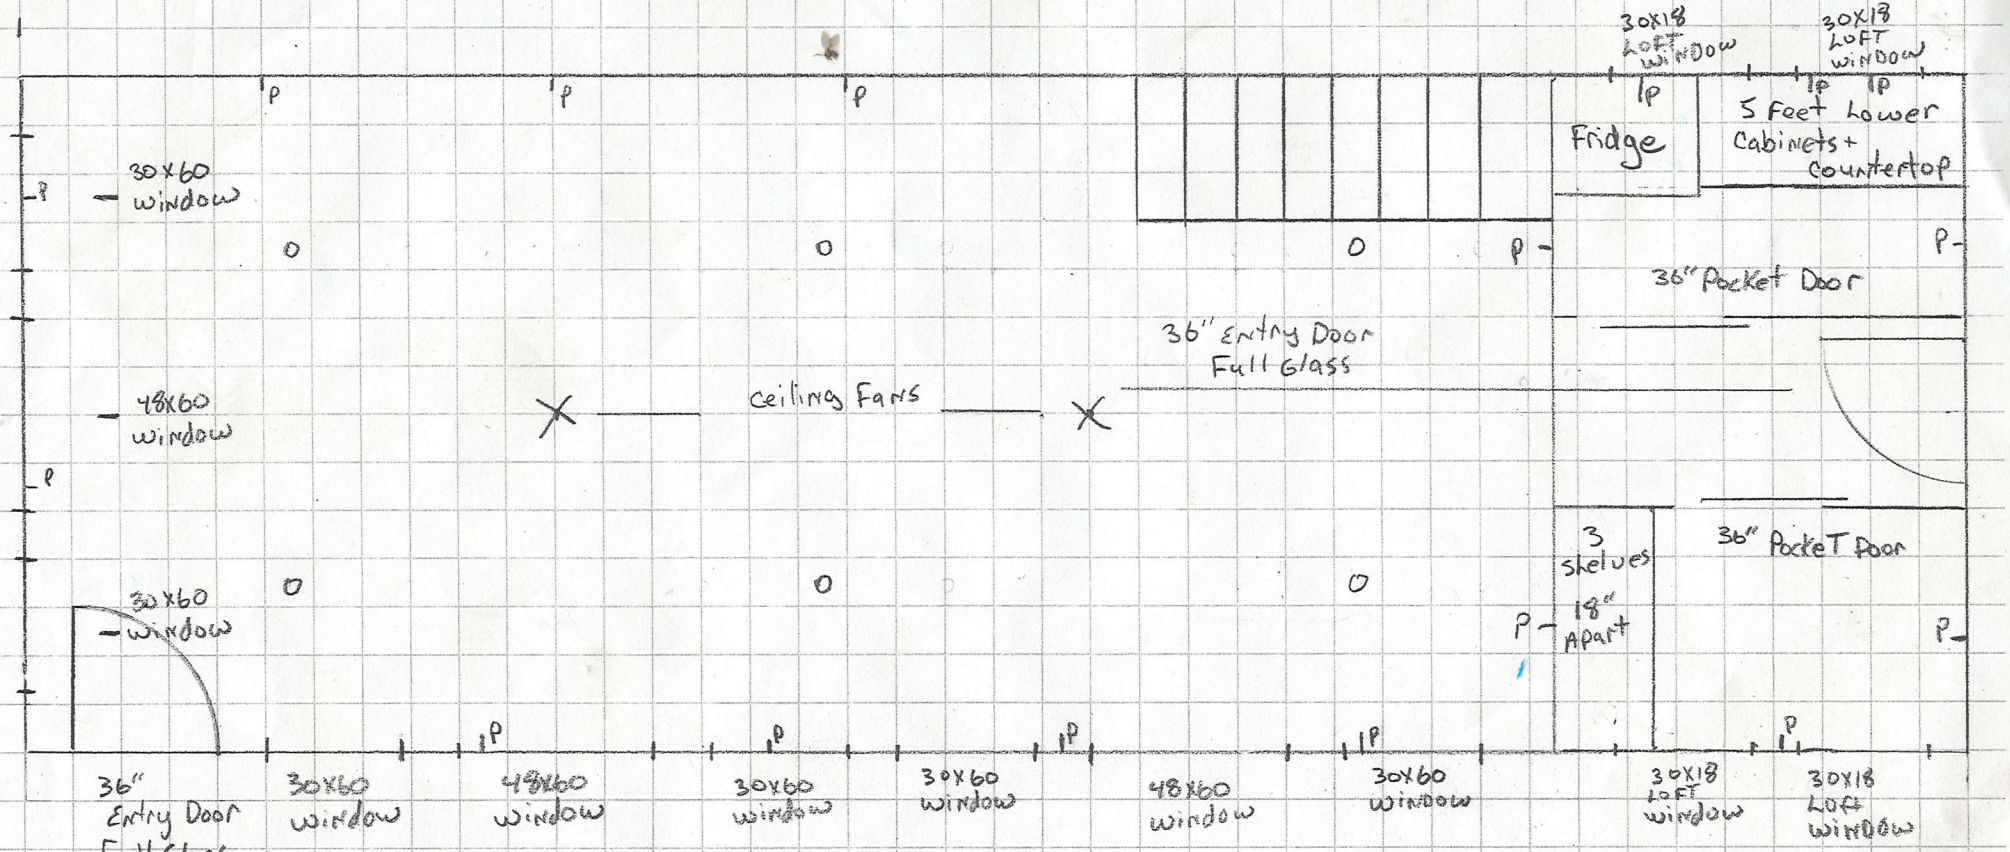Indirect Rope lights around ceiling
1 light each closet space
2 lights in loft